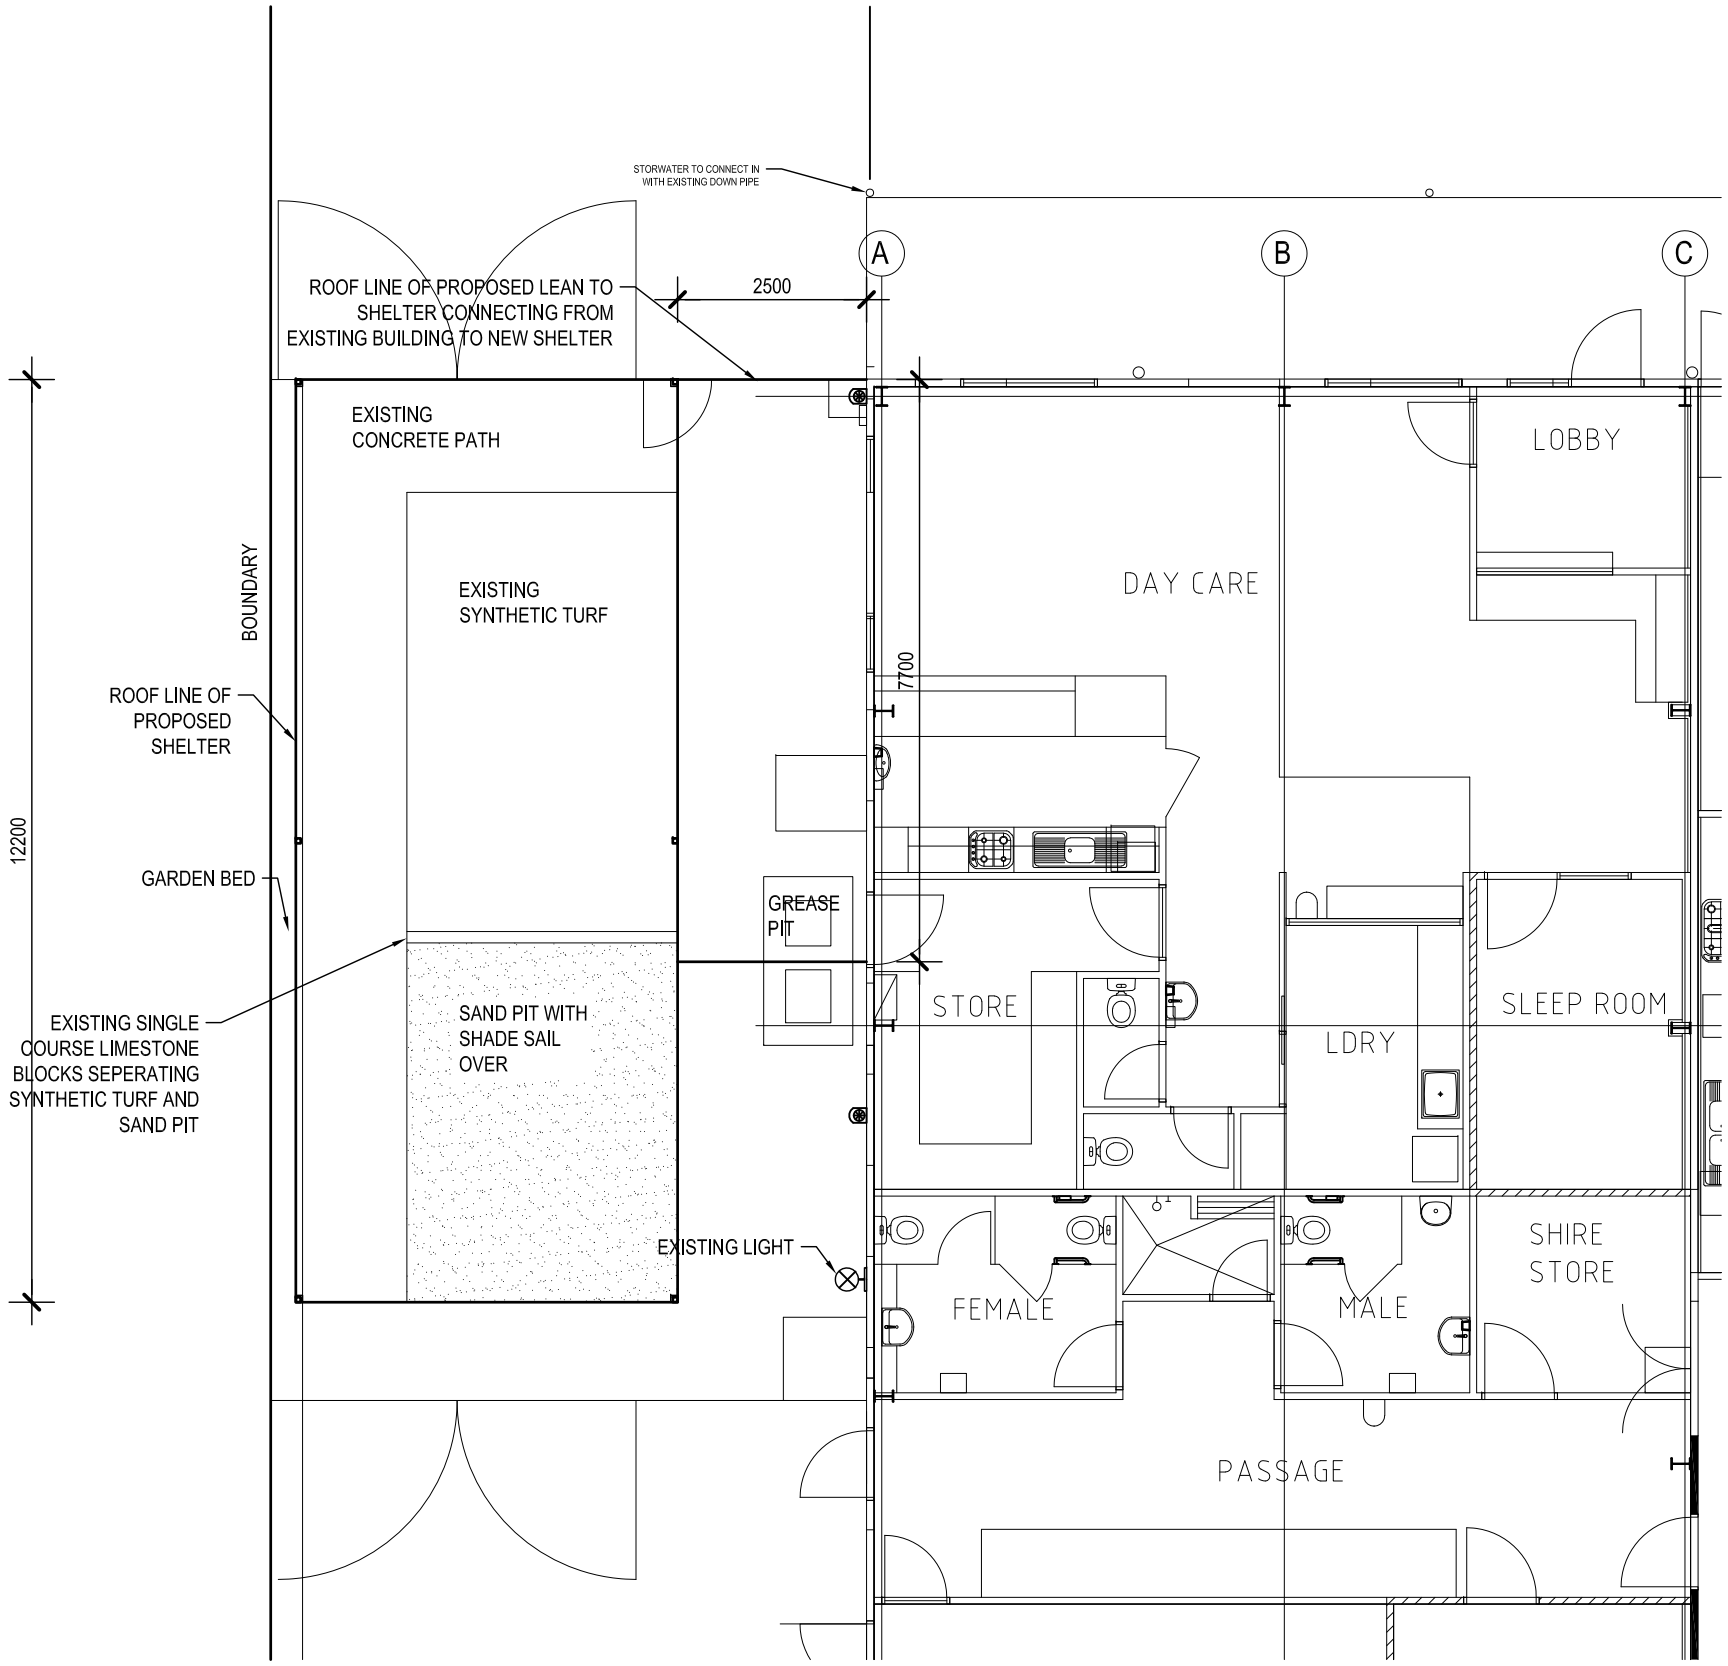

INSET SITE PLAN 1:100
A3 SHEET

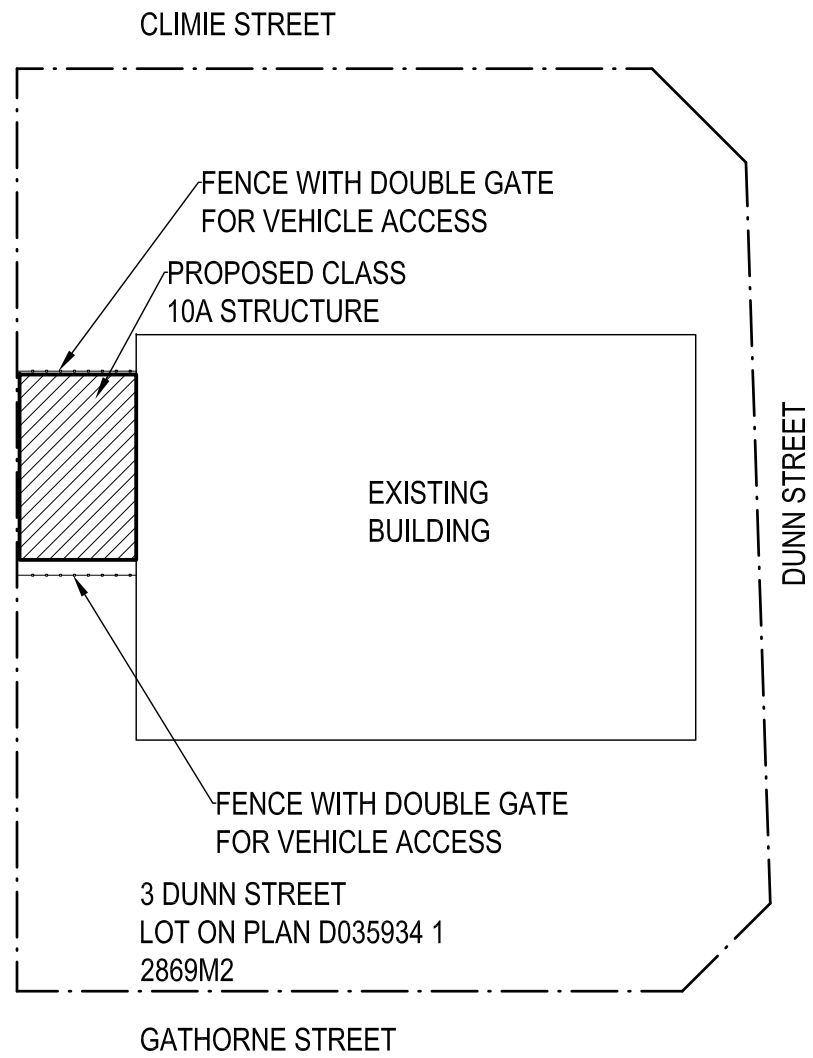

SITE PLAN 1:500

REVISIONS		
#	DESCRIPTION	DATE
1	Design Development	06/10/23

PROPOSED 10A STRUCTURE
CRANBROOK REGIONAL COMMUNITY HUB

B HORROCKS

SITE PLAN 1:500(A3 SHEET)

SHIRE OF CRANBROOK

1 0