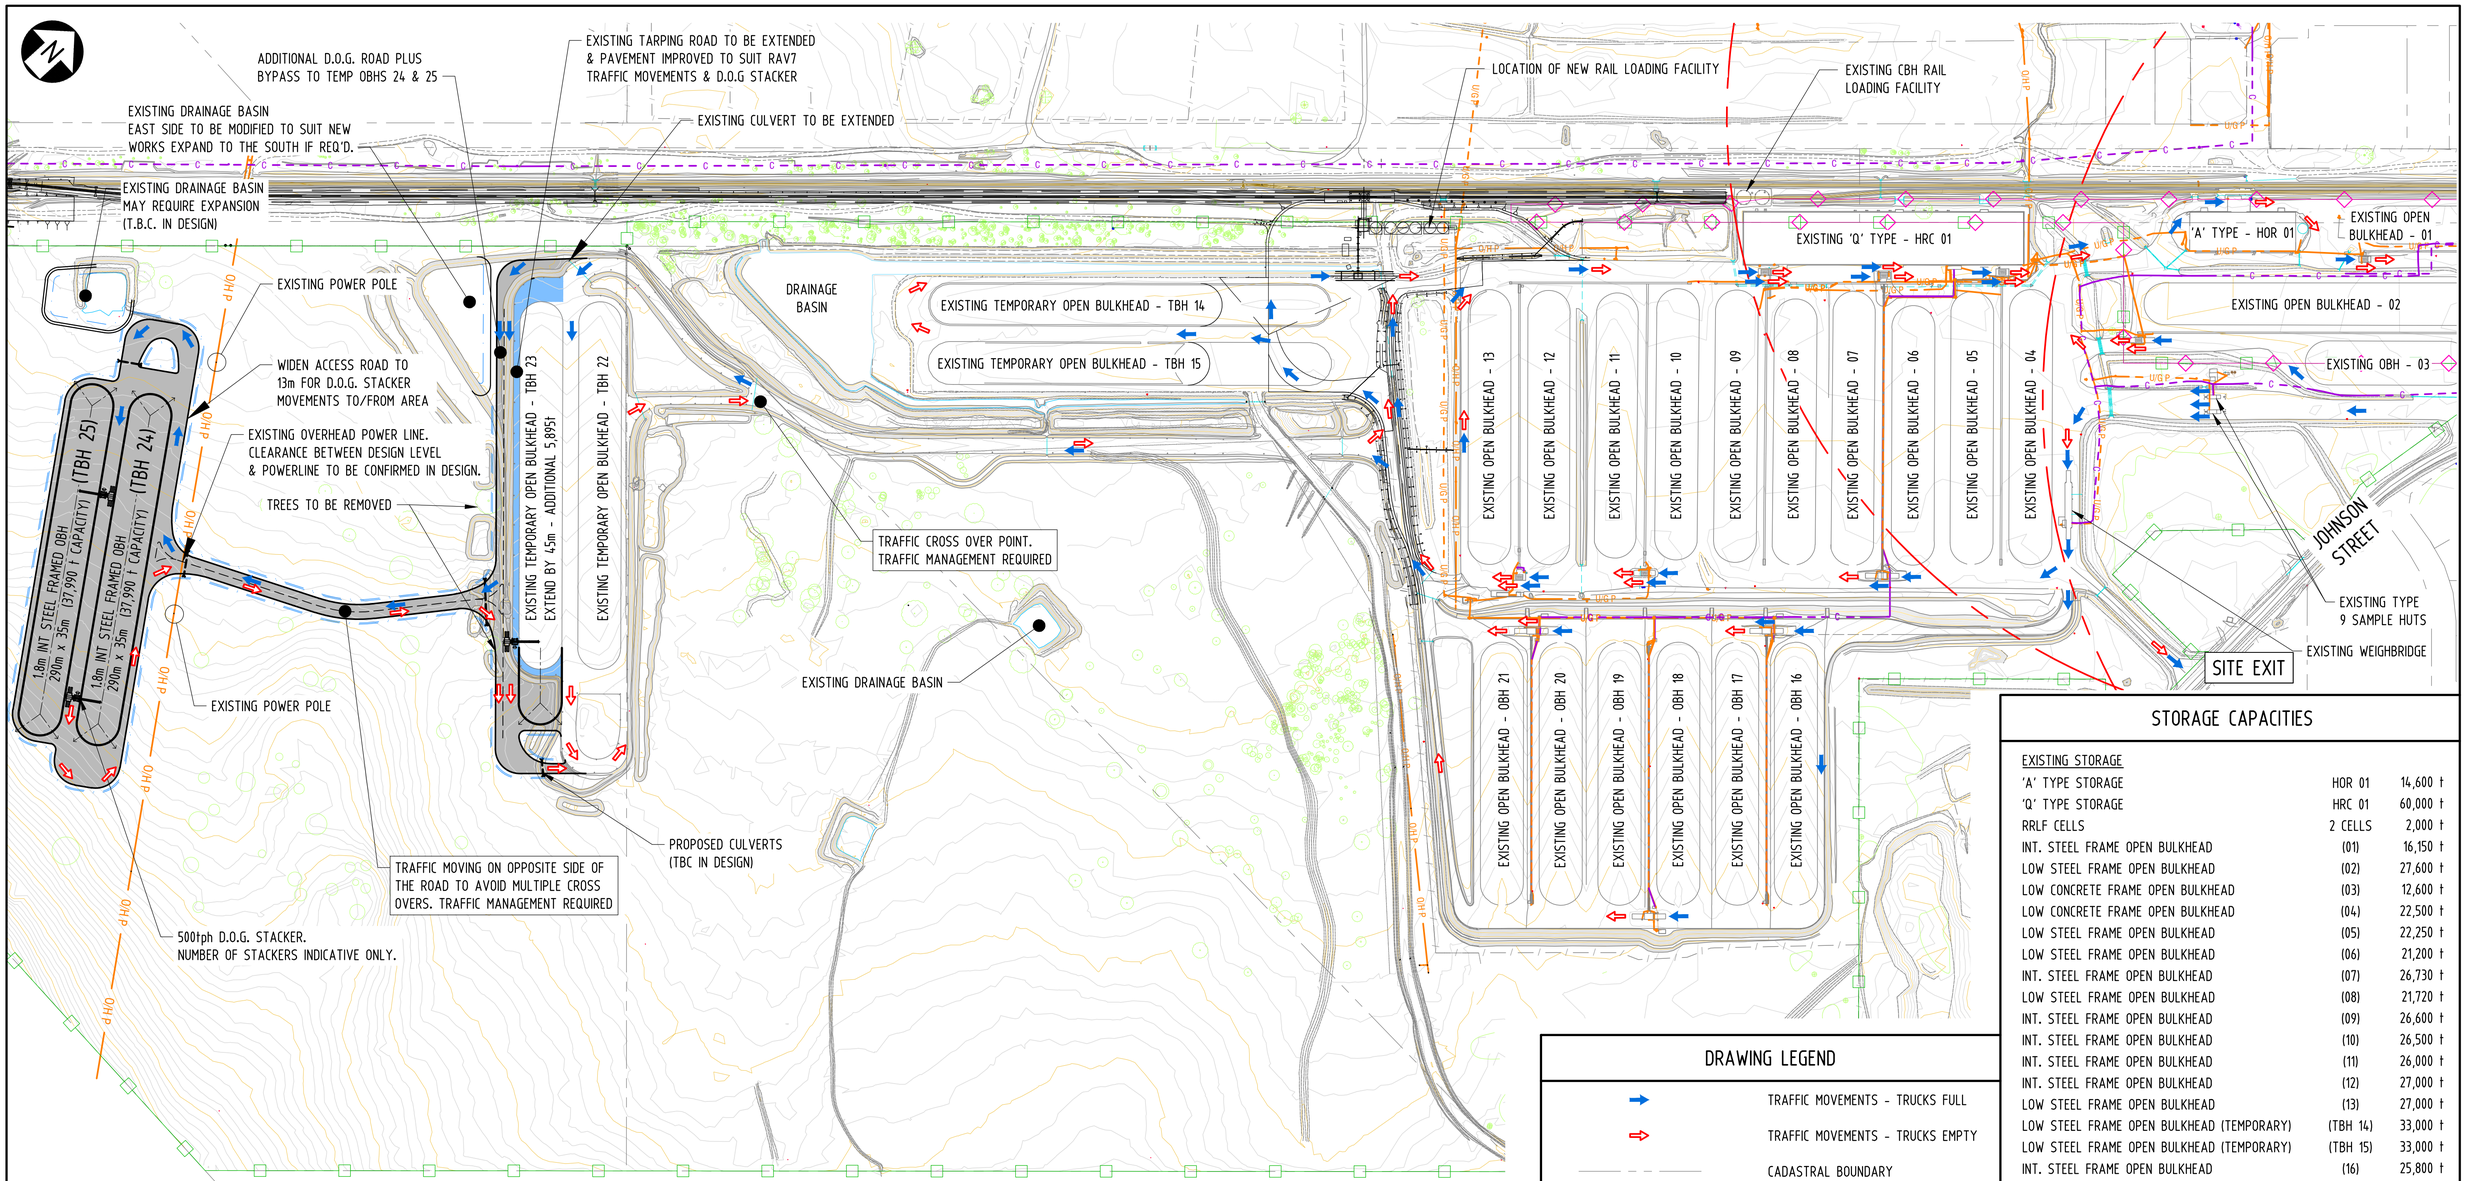

NOTE:
1. NEW RAIL FACILITY UNDER CONSTRUCTION. AS CON SURVEY REQUIRED WHEN COMPLETE. DESIGN STRINGS SHOWN IN THIS DRAWING.

DRAWING LEGEND

- TRAFFIC MOVEMENTS - TRUCKS FULL
- TRAFFIC MOVEMENTS - TRUCKS EMPTY
- CADASTRAL BOUNDARY
- EPA INDUSTRIAL/SENSITIVE LAND USE SEPARATION DISTANCE - 500m RADIUS
- CBH SITE BOUNDARY
- PROPOSED BOUNDARY
- OVERHEAD POWER LINES
- UNDERGROUND POWER CABLES
- UNDERGROUND COMMS CABLES
- UNDERGROUND WATER PIPES
- PROPOSED OPEN DRAINS
- PROPOSED CULVERTS
- RAIL LINE

HATCHING LEGEND

	AREA OF NEW WORKS	46,100 m^2
	AREA OF PAVEMENT IMPROVEMENT	2,550 m^2

STORAGE CAPACITIES

EXISTING STORAGE			
'A' TYPE STORAGE	HOR 01	14,600 t
'Q' TYPE STORAGE	HRC 01	60,000 t
RRLF CELLS	2 CELLS	2,000 t
INT. STEEL FRAME OPEN BULKHEAD	(01)	16,150 t
LOW STEEL FRAME OPEN BULKHEAD	(02)	27,600 t
LOW CONCRETE FRAME OPEN BULKHEAD	(03)	12,600 t
LOW CONCRETE FRAME OPEN BULKHEAD	(04)	22,500 t
LOW STEEL FRAME OPEN BULKHEAD	(05)	22,250 t
LOW STEEL FRAME OPEN BULKHEAD	(06)	21,200 t
INT. STEEL FRAME OPEN BULKHEAD	(07)	26,730 t
LOW STEEL FRAME OPEN BULKHEAD	(08)	21,720 t
INT. STEEL FRAME OPEN BULKHEAD	(09)	26,600 t
INT. STEEL FRAME OPEN BULKHEAD	(10)	26,500 t
INT. STEEL FRAME OPEN BULKHEAD	(11)	26,000 t
INT. STEEL FRAME OPEN BULKHEAD	(12)	27,000 t
LOW STEEL FRAME OPEN BULKHEAD	(13)	27,000 t
LOW STEEL FRAME OPEN BULKHEAD (TEMPORARY)	(TBH 14)	33,000 t
LOW STEEL FRAME OPEN BULKHEAD (TEMPORARY)	(TBH 15)	33,000 t
INT. STEEL FRAME OPEN BULKHEAD	(16)	25,800 t
INT. STEEL FRAME OPEN BULKHEAD	(17)	25,800 t
INT. STEEL FRAME OPEN BULKHEAD	(18)	25,800 t
INT. STEEL FRAME OPEN BULKHEAD	(19)	25,800 t
INT. STEEL FRAME OPEN BULKHEAD	(20)	25,800 t
INT. STEEL FRAME OPEN BULKHEAD	(21)	25,800 t
1.8m INT. STEEL FRAMED OPEN BULKHEAD	(TBH 22)	39,300 t
1.8m INT. STEEL FRAMED OPEN BULKHEAD	(TBH 23)	39,300 t
TOTAL EXISTING STORAGE		679,850 t
PROPOSED STORAGE		
EXTEND EXISTING TBH BY 45m	(TBH 23)	5,895 t
1.8m INT. STEEL FRAMED OPEN BULKHEAD	(TBH 24)	37,990 t
1.8m INT. STEEL FRAMED OPEN BULKHEAD	(TBH 25)	37,990 t
TOTAL PROPOSED STORAGE		81,875 t

TOTAL SITE STORAGE 761,725 t

PRELIMINARY ISSUE
DO NOT USE FOR CONSTRUCTION
DATE 11.02.26

1:2500 @ A1
1:5000 @ A3
0 40 80 120 160 200 240 m

COPYRIGHT ©
THIS DRAWING AND THE CONTENTS DEPICTED OR WRITTEN THEREON, WHETHER IN WHOLE OR IN PART, IS THE EXCLUSIVE INTELLECTUAL PROPERTY OF CBH GROUP AND SHOULD NOT BE REPRODUCED OR USED FOR ANY PURPOSE WITHOUT THE PRIOR WRITTEN APPROVAL OF CBH GROUP.
DO NOT SCALE FROM THIS DRAWING

CBH GROUP
ABN 29 256 604 947
CBH GROUP
LEVEL 6
240 ST GEORGE'S TERRACE
PERTH W.A. 6000
PH (08) 9237 9600
FAX (08) 9322 3942

REF DRAWING No.	REFERENCE DRAWING TITLE	REV	DATE	REVISION DESCRIPTION	BY	CHK'D	APP'D
-	-	B	11.02.26	REVISED & RE-ISSUED FOR REVIEW	JB		
		A	14.01.26	ISSUED AS CHECK PRINT AND FOR REVIEW	JB		

SCALE 1:2500
SHEET A1
PROJECT
CO-ORDINATE SYSTEM CRANBROOK94

DRAWN	J. Bullingham	14.01.26
CHECKED		
DESIGNED		
DESIGN APPR		
PROJECT APPR		

TITLE
CRANBROOK
2026 PEAK PLANNING
2 x ADDITIONAL OPEN BULKHEADS
CONCEPTUAL LAYOUT No. 3

DRG No 560-ENG-CI-DCO-0031 | SHEET 1 OF 1 | REV. B